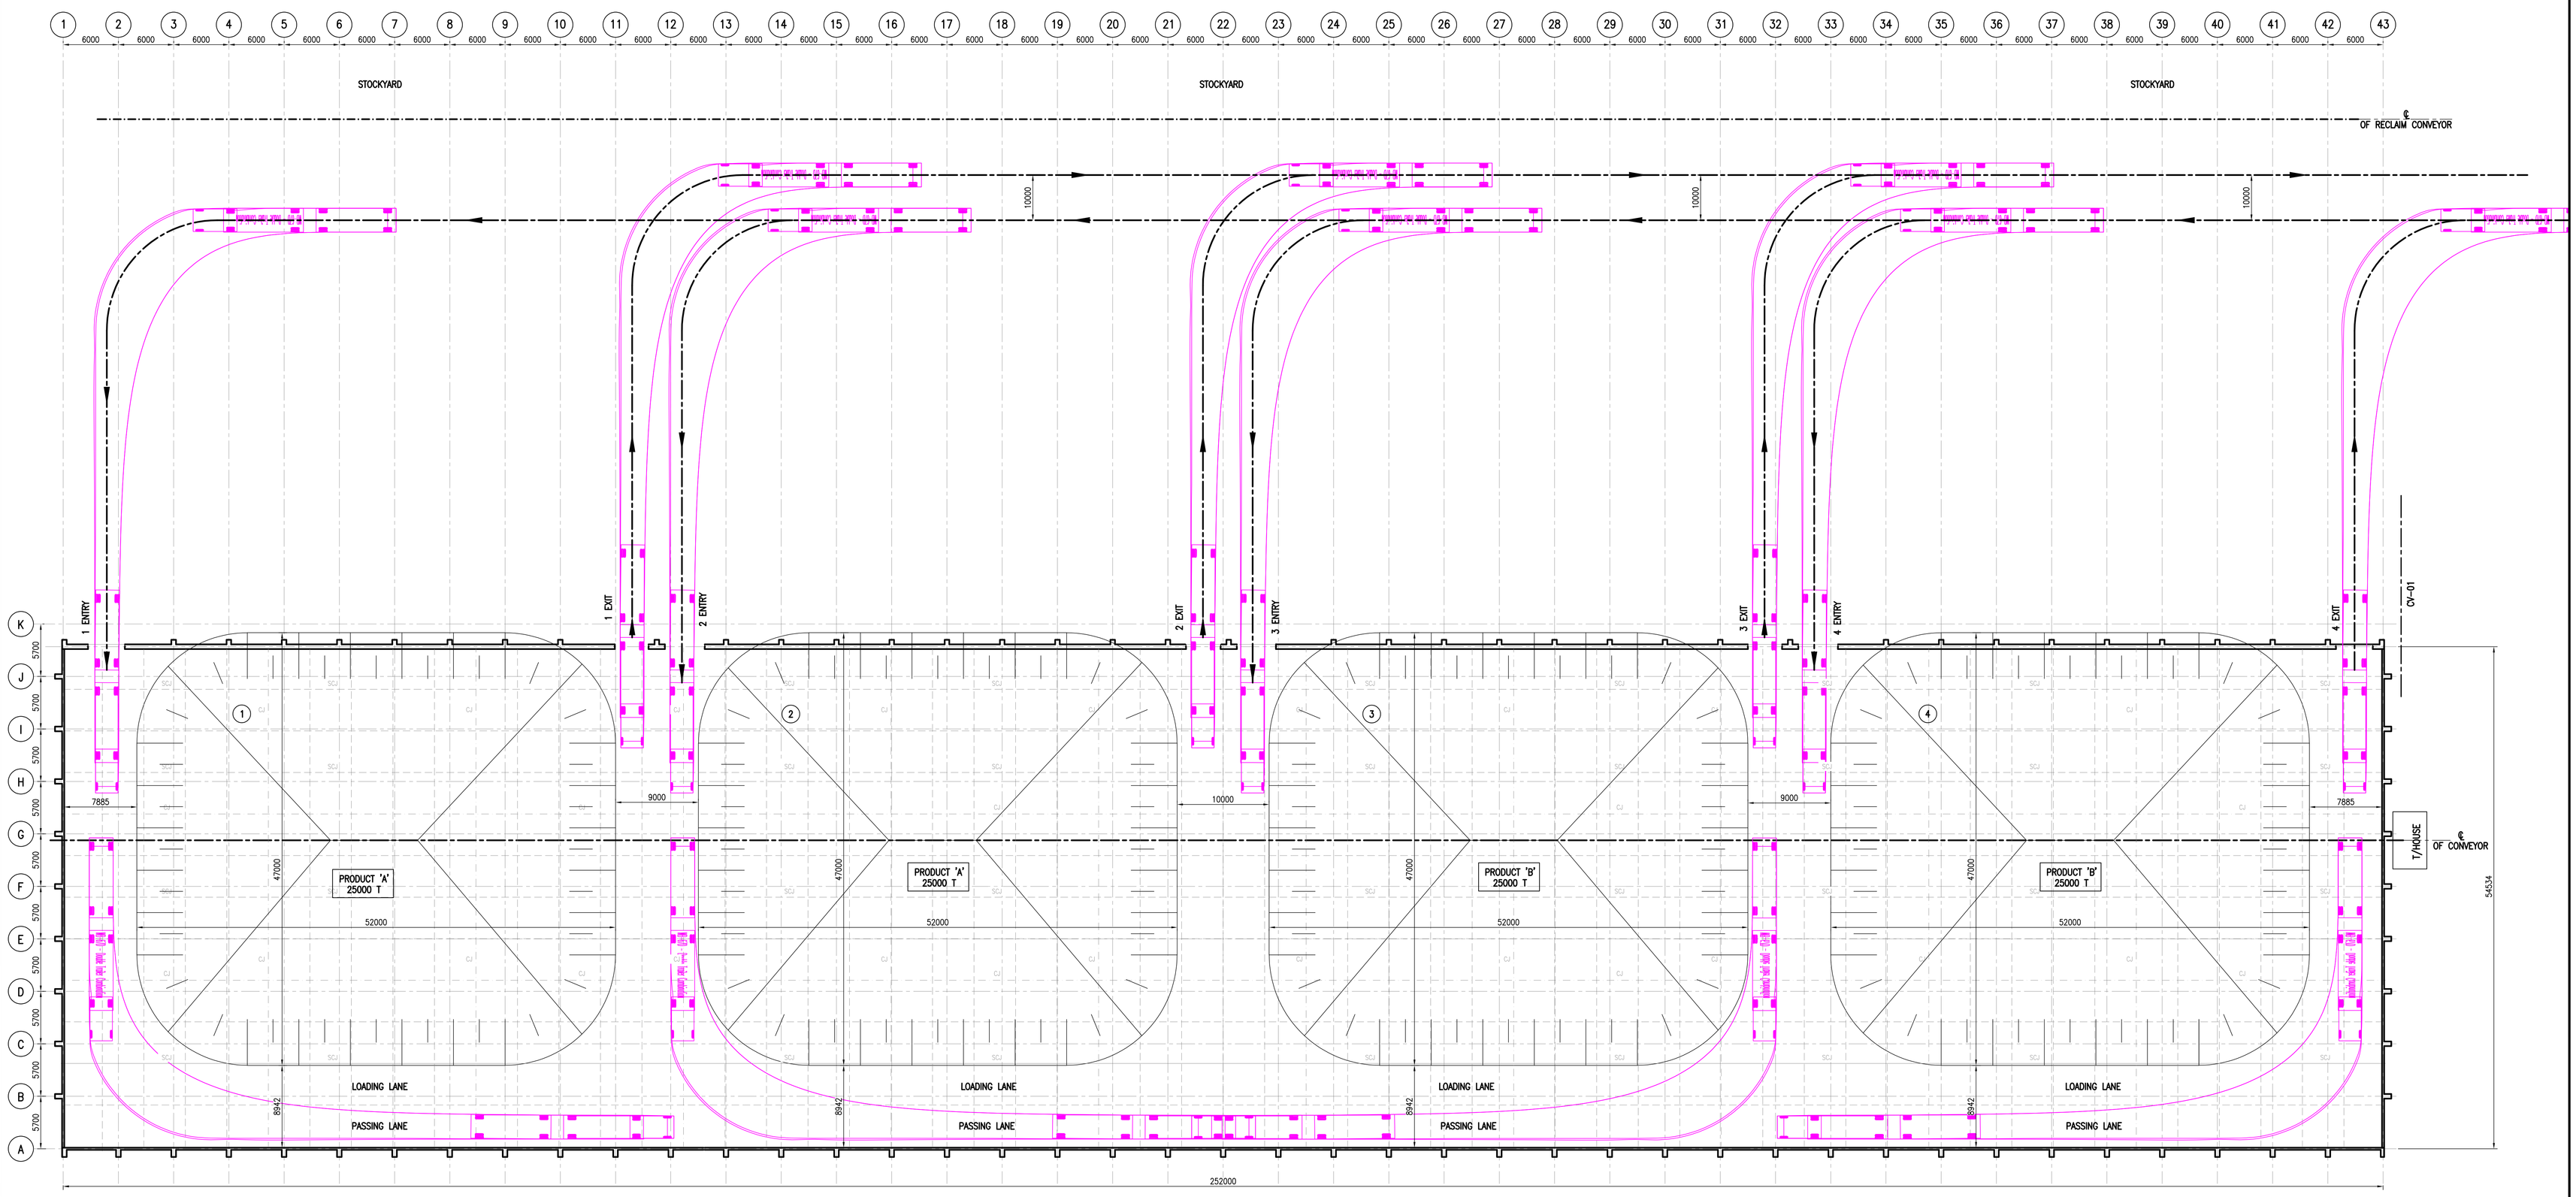

PLAN ON STOCKPILE
1:250

DRG. No.	DESCRIPTION
	REFERENCE DRAWINGS

REV	DESCRIPTION	DR.	APP.	DATE
A	ISSUED FOR TENDER	AB		29/09/22

	INITIALS	SIGN	DATE
DESIGN ENGINEER	W.WIGGILL		29/09/22
DRAWN	A.BERNARDES		29/09/22
PROJECT MANAGER	W.WIGGILL		29/09/22
APPROVED DIRECTOR	W.WIGGILL		29/09/22

K&T
KANTEY & TEMPLER
CONSULTING ENGINEERS
ESTABLISHED 1953
Johannesburg: +27 11 501 4760 www.kanteys.co.za

CLIENT
ArcelorMittal

PROJECT
MANGANESE STORAGE FACILITY

TITLE
STOCKPILE
HARDSTAND LAYOUT

SCALE AS SHOWN

DRAWING No. 0005/500 REV A